

Liquor Storage

Liquor Storage Area

Liquor serving Area

WESTERN CAPE LIQUOR AUTHORITY
Plan approved by Licensing Tribunal
09 JUL 2024
L. J. J. J.
PRESIDING OFFICER

Entrance Court
100 sqm

Unit Fridge
Alcohol storage

Service Entrance

Water feature


Water feature

Water feature

Water feature

Water feature

Water feature

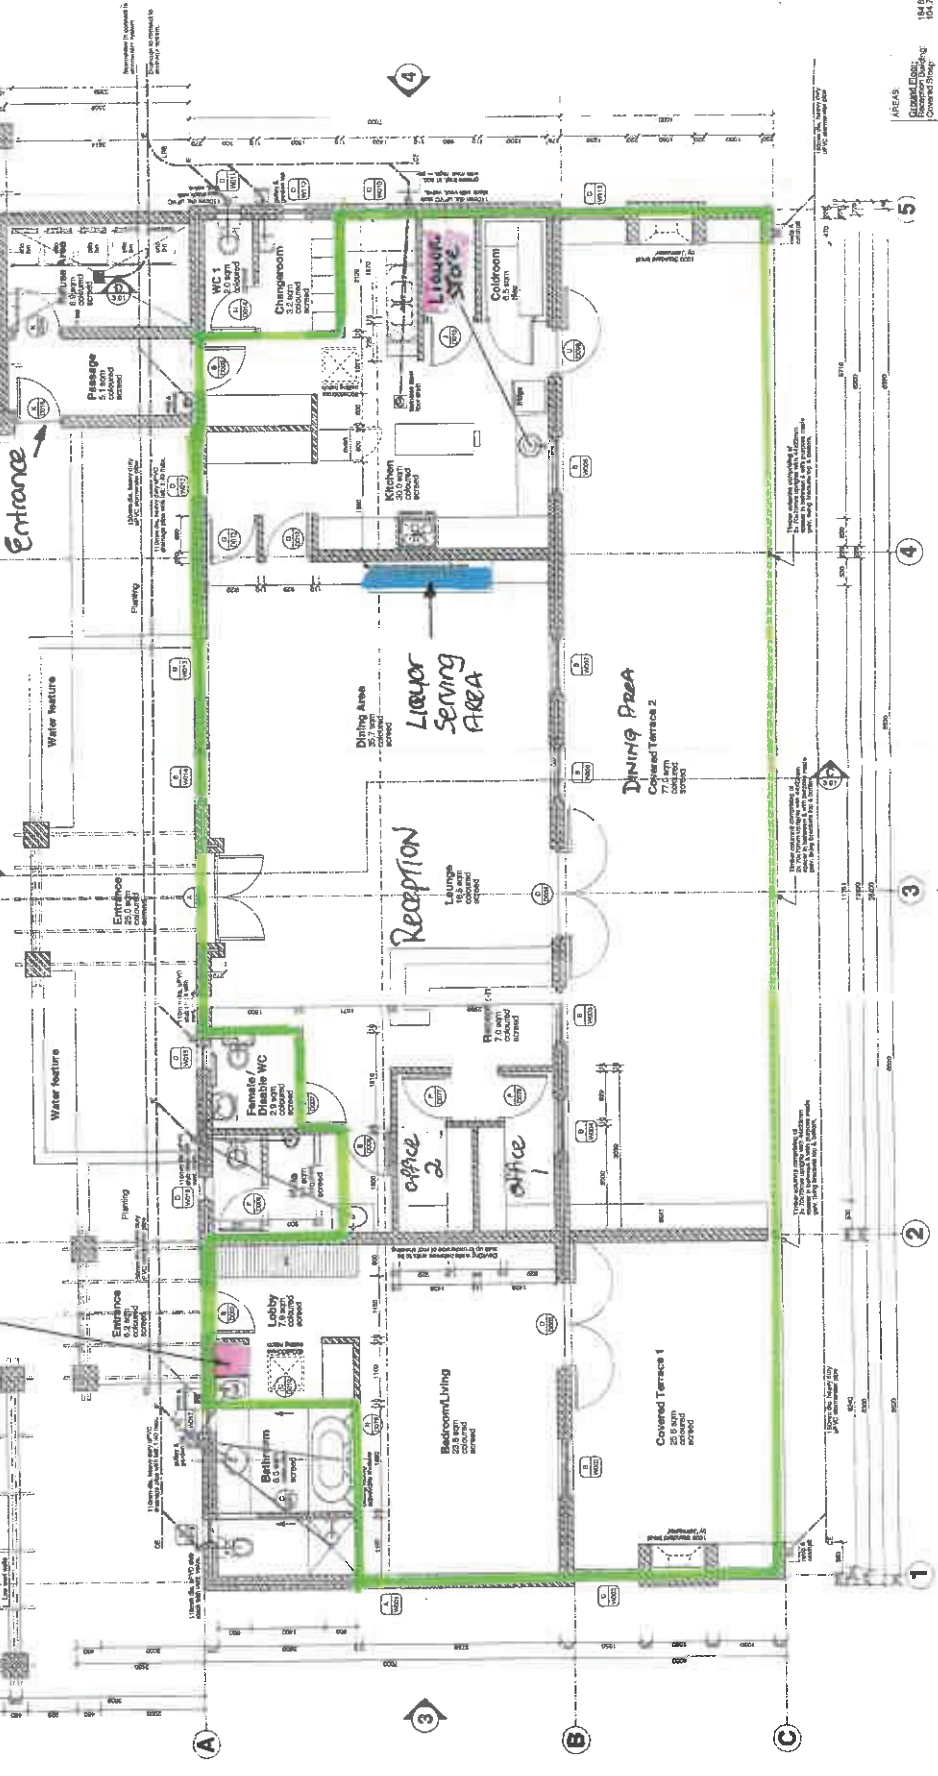

GROUND FLOOR PLAN - RECEPTION BUILDING
Scale 1:50

AI

REVISIONS / VARIATIONS

DATE

DESCRIPTION

BY

DATE

DESCRIPTION

BY

DATE

REVISIONS / VARIATIONS

DATE

DESCRIPTION

BY

DATE

DESCRIPTION

BY

DATE

DESCRIPTION

GAIKOU LODGE (Phase 1)
for GaiKou (Pty) Ltd
on Erf 5368,
SWELLENHAM

Ground Floor Plan
(Reception Building)

1221 R2.01 1
1.50 NOV. 2008 epk

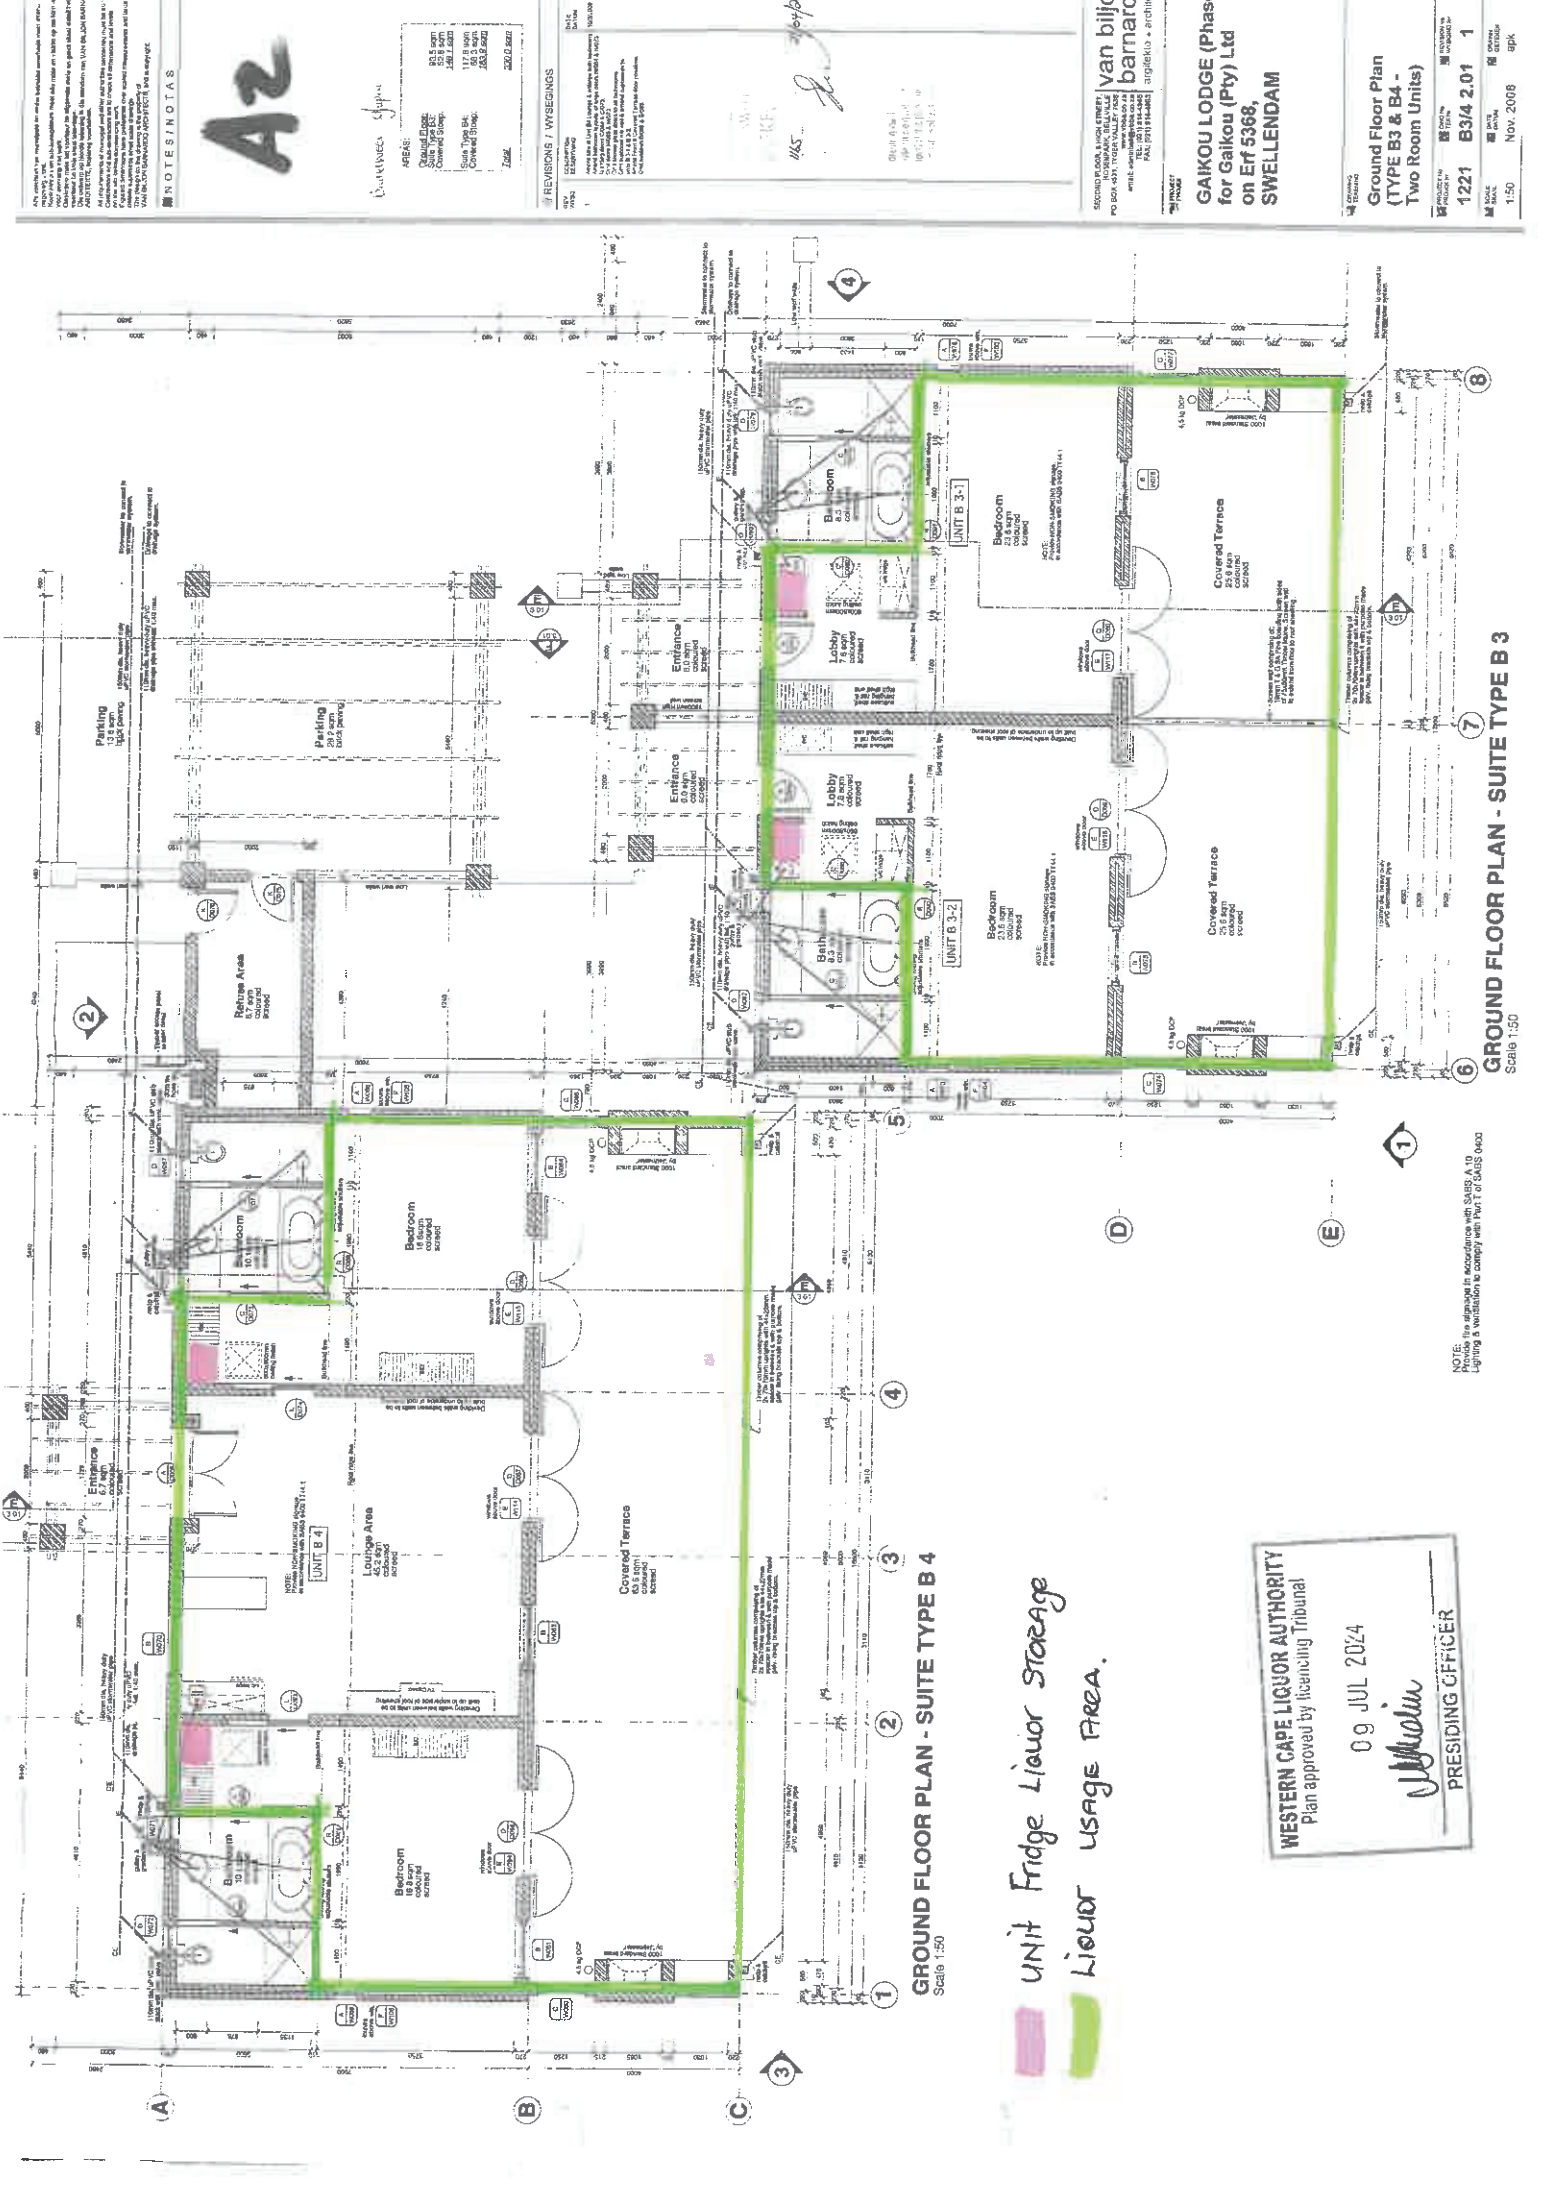

NOTES:
1. The building is designed to be a self-contained unit.
2. The building is designed to be a self-contained unit.
REVISIONS / WYSEINGS
1. 10/10/2008
2. 10/10/2008
van biljoi
barnard
barnard
barnard
barnard
barnard
barnard
barnard
barnard
barnard

GAIKOU LODGE (Phase
on Erf 5368,
SWELLENDAM

Ground Floor Plan
(TYPE B3 & B4 -
Two Room Units)

1221 B3/4 2.01 1

1:50 Nov. 2008 gpk

GROUND FLOOR PLAN - SUITE TYPE B 4
Scale 1:50

UNIT FRIDGE LIQUOR STORAGE
LIQUOR USAGE AREA.

WESTERN CAPE LIQUOR AUTHORITY
Plan approved by Licensing Tribunal
09 JUL 2024
PRESIDENTIAL OFFICER

NOTE:
Provide fire approval in accordance with SABS A 10
signing & verification to comply with Part 1 of SABS 1040

GROUND FLOOR PLAN - SUITE TYPE B 3
Scale 1:50

UNIT Edge LIQUOR STORAGE
LIQUOR USAGE AREA

WESTERN CAPE LIQUOR AUTHORITY
Plan approved by Licensing Tribunal
09 JUL 2024
Wynne
PRESIDING OFFICER

A3

1/65


REVISIONS / WYSENGE

SECOND FLOOR AND ELEVATIONS
van biljon
barnardo
agile architects

GAIKOU LODGE (Phase 1)
for GaiKou (Pty) Ltd
on Erf 5388,
SWELLENDAM

Ground Floor Plan
(TYPE A - Four Room Unit)

NO.	DATE	BY	FOR
1221	A2.01	1	
1222	A2.01	1	

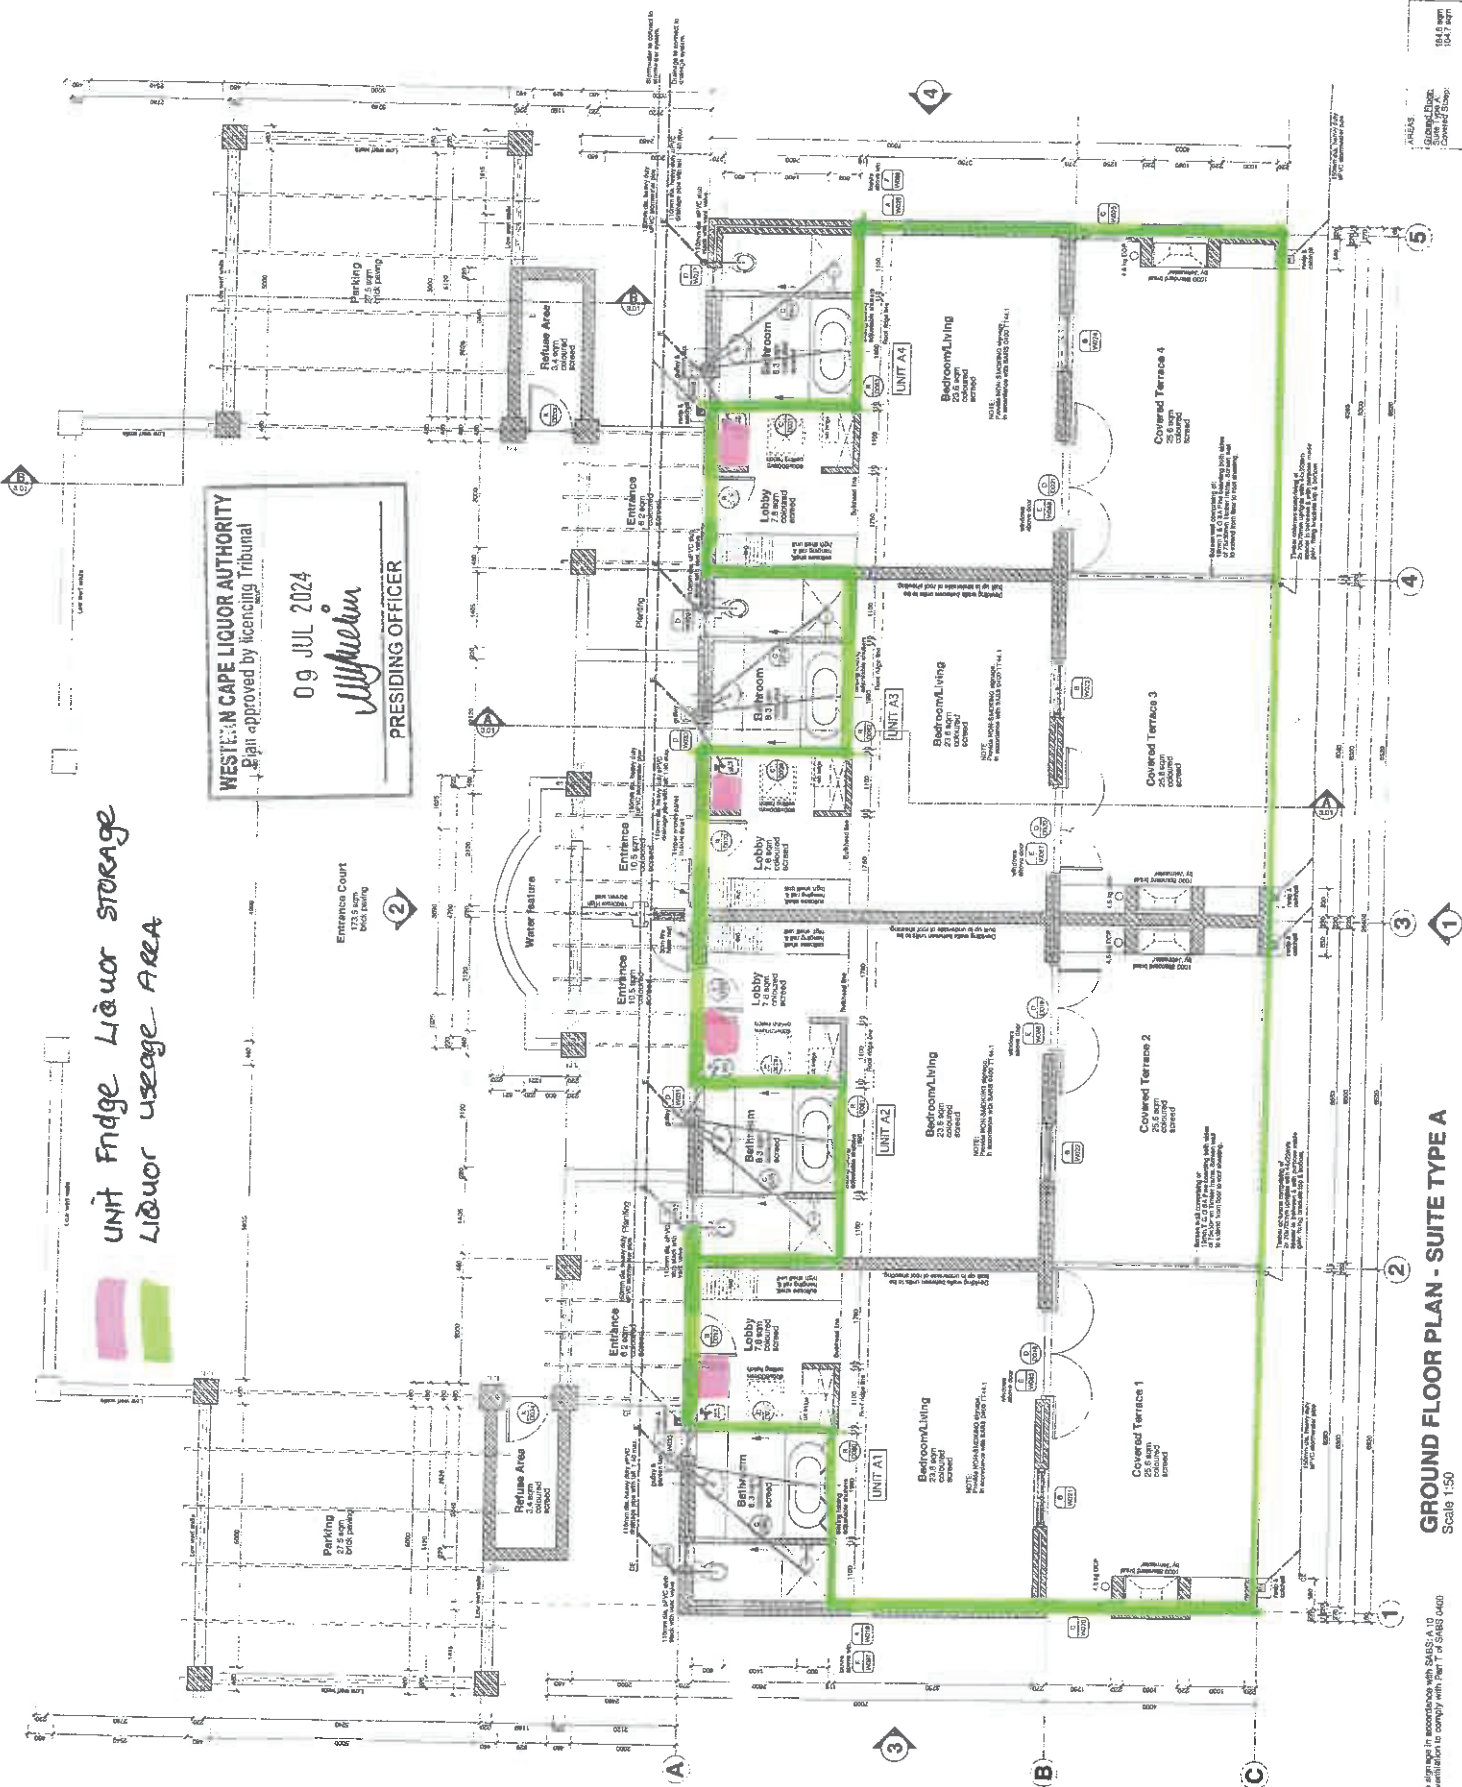

GROUND FLOOR PLAN - SUITE TYPE A
Scale 1:50

NOTE:
Provide fire storage in accordance with SANS 1013
Lighting & ventilation to comply with Part 7 of SANS 1040