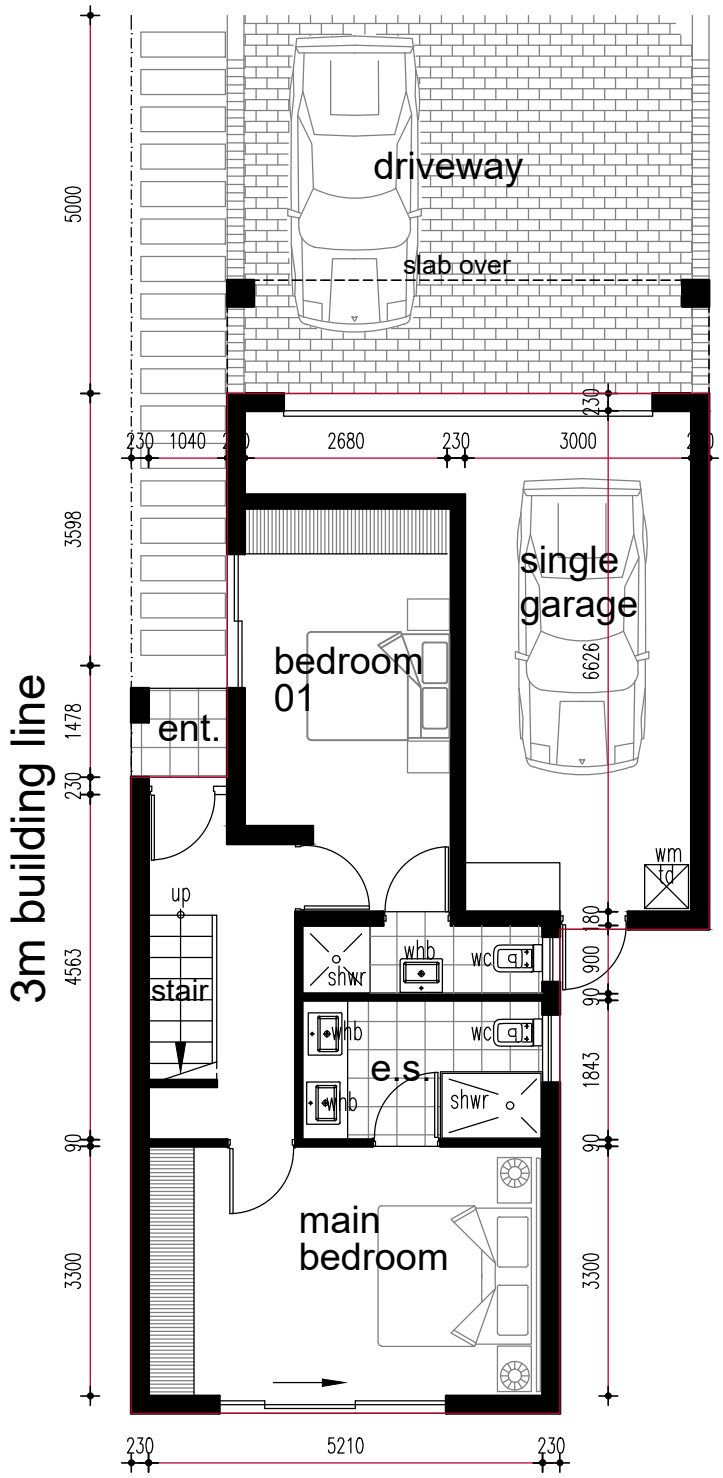

UNIT TYPE 1: GROUND FLOOR PLAN

SCALE 1:100

83 m2

KADIE ESTATE
WITSAND

GERINGER ARCHITECTS
149 upper kenridge ave
kenridge
durbanville
cape town
082 338 6531
021-975 2994
fax 086 620 9644
martin@geringer.co.za