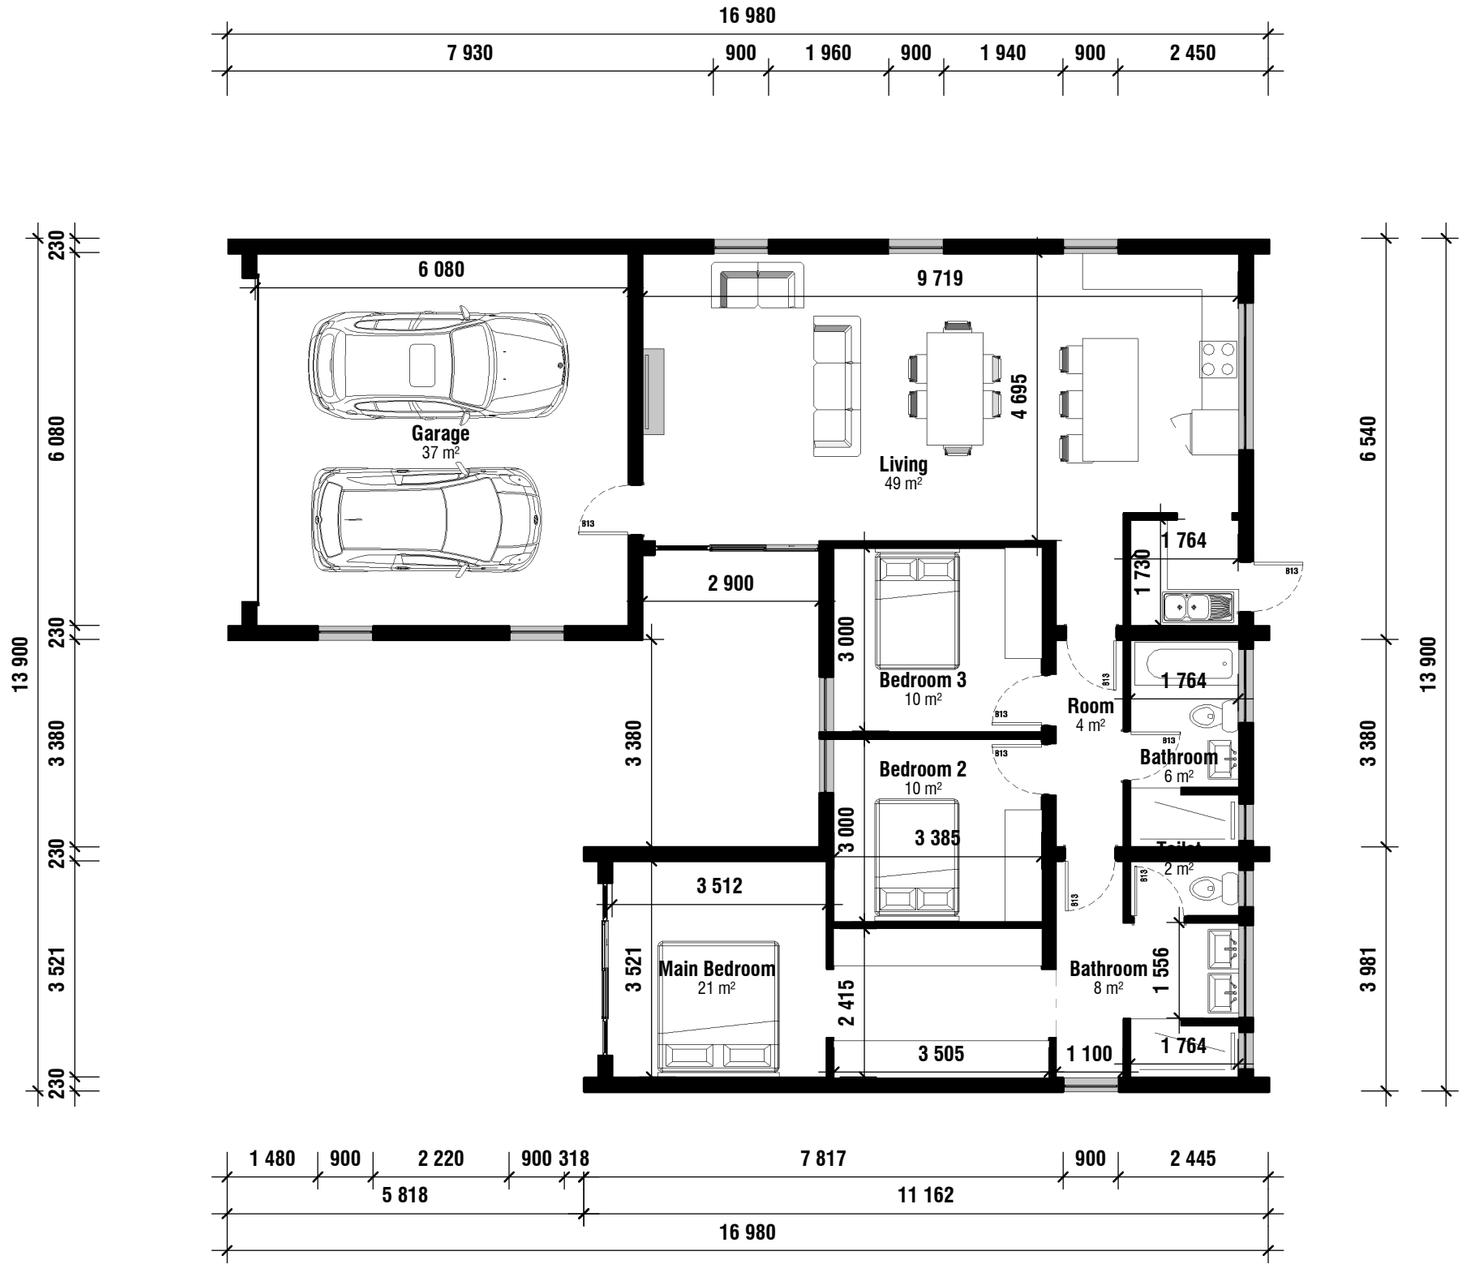

Ground Floor

SCALE: 1 : 100

House Type A - 170m²

Berg & Dal

architecture I landscape architecture

chris@freehandstudio.co.za 076 663 3212 80 Evans Road, Benoni Small Farms, 1501

FREEHAND STUDIO