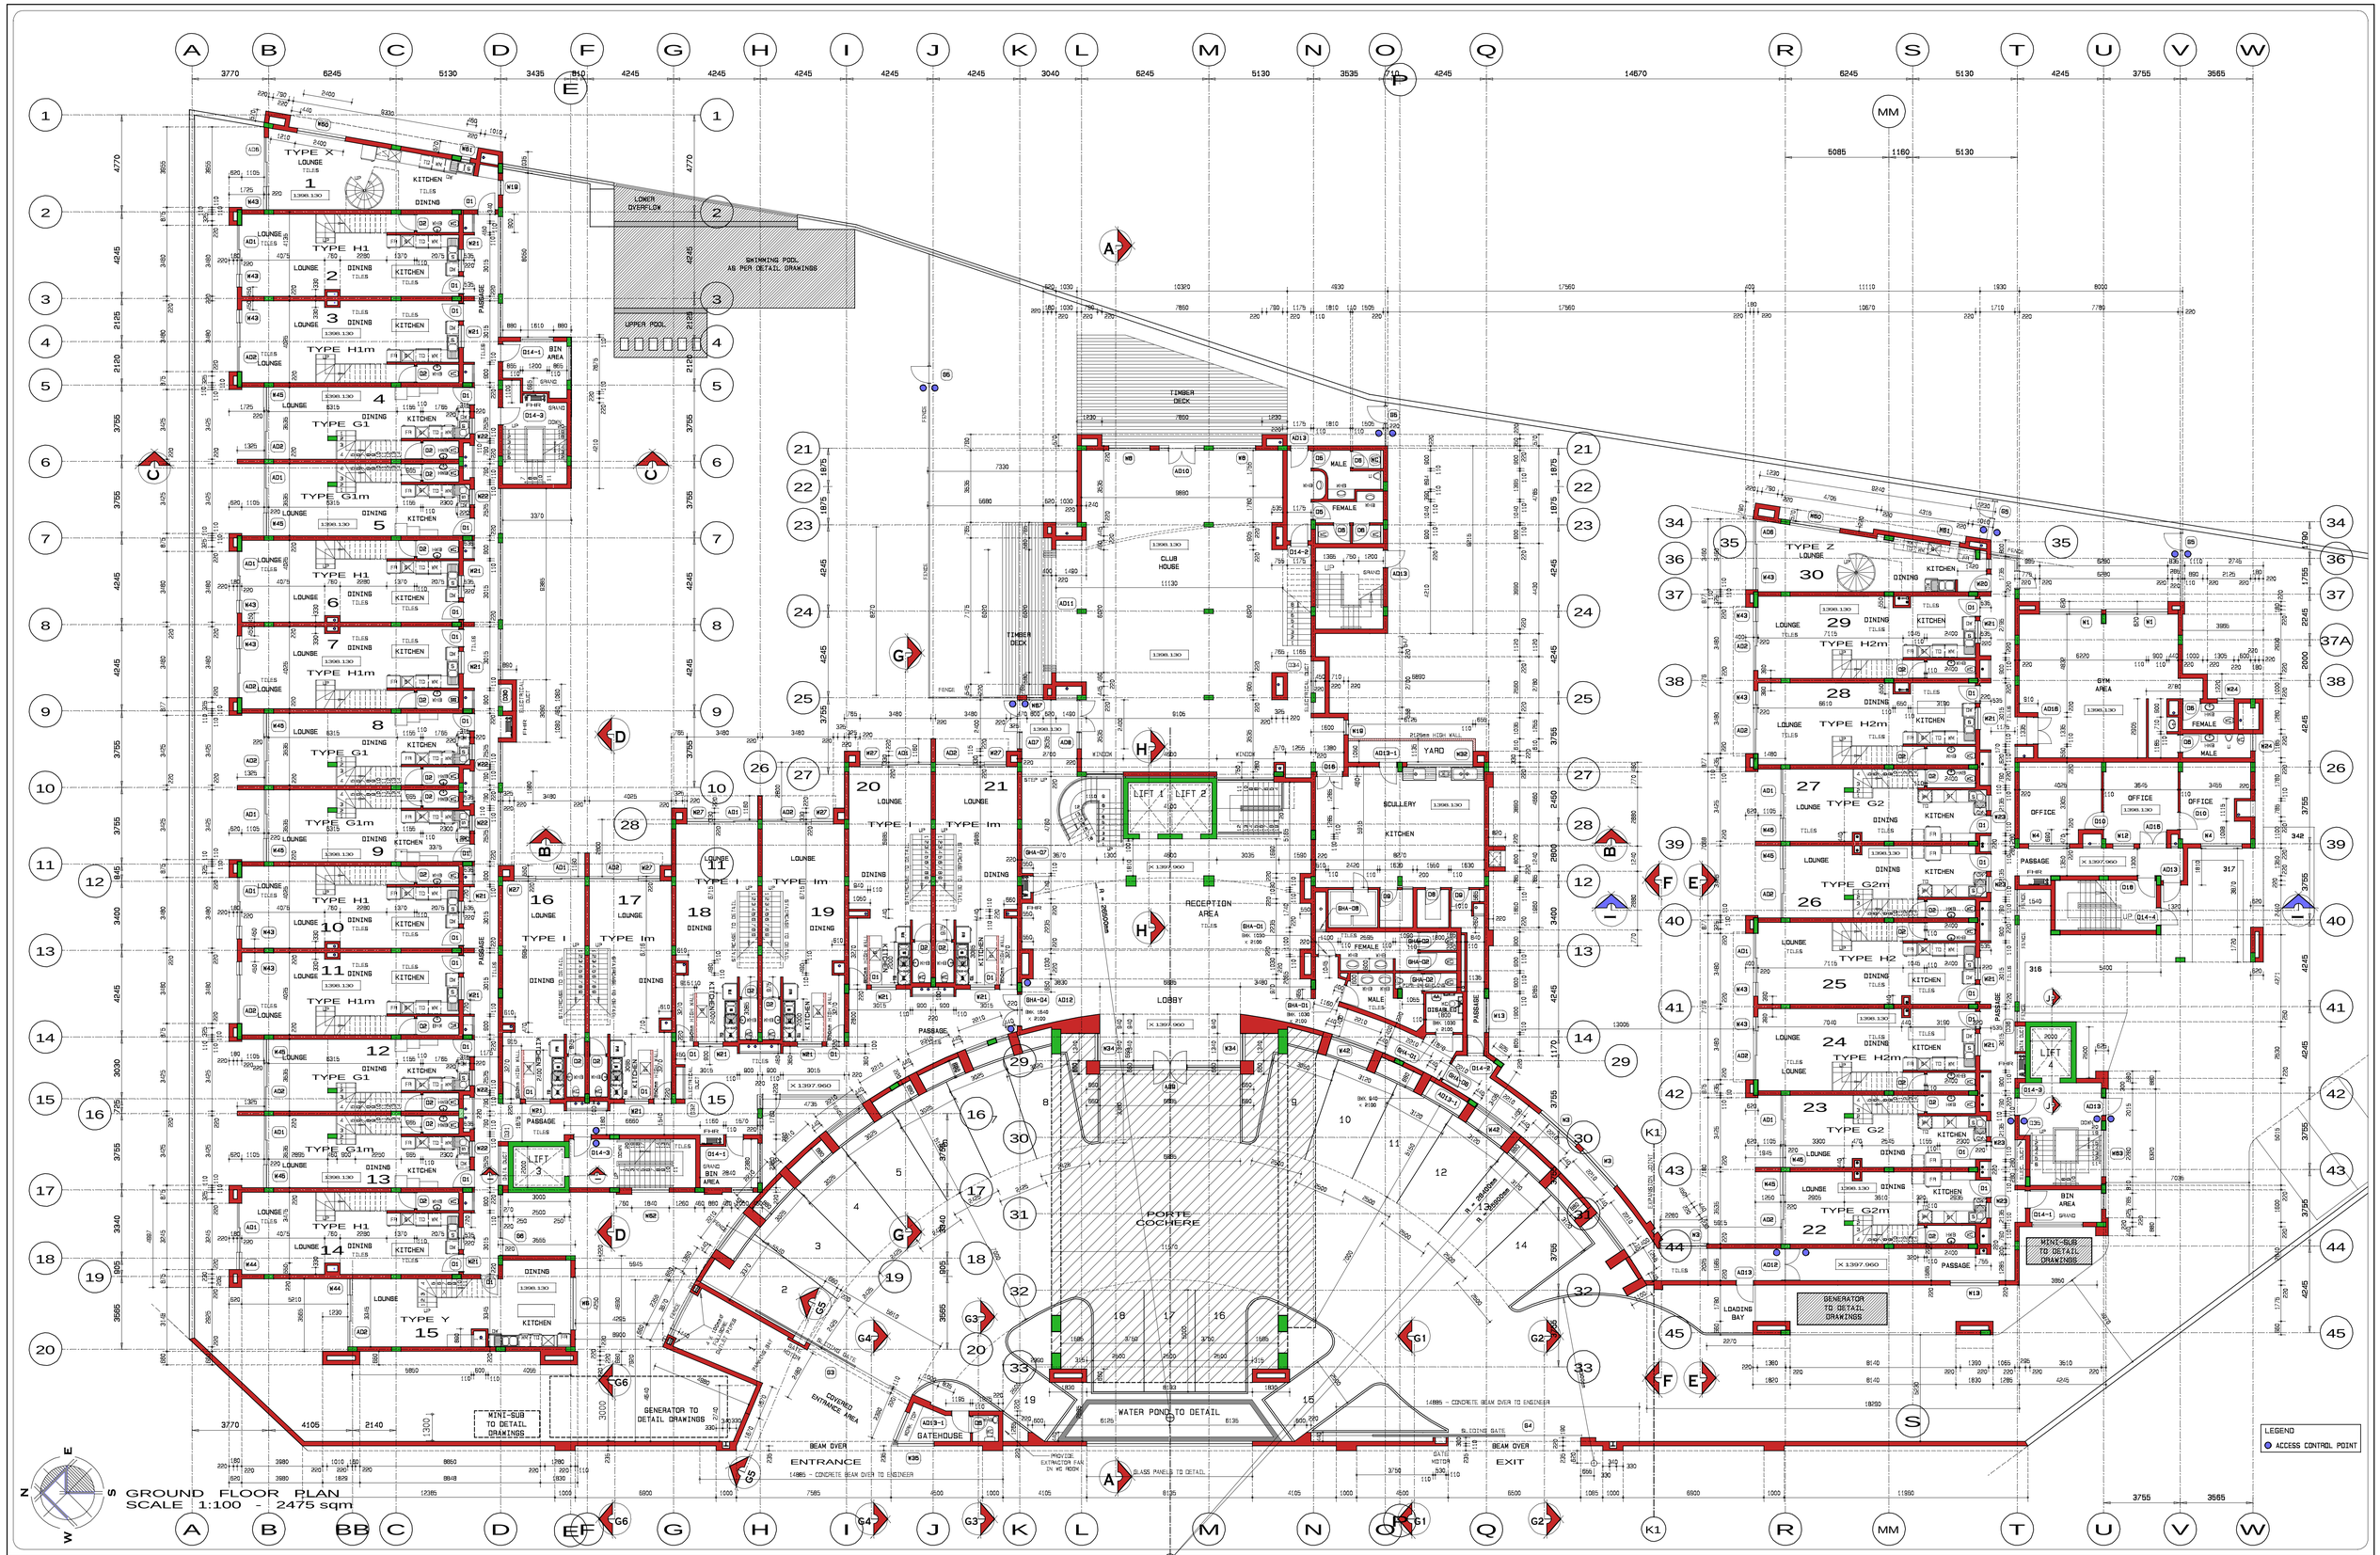

NOTE

THE CONTRACTOR MUST REPORT TO THE ARCHITECT ANY CONTRADICTORY INFORMATION BEFORE ANY WORK COMMENCES
CHECK ALL DIMENSIONS ON SITE
DO NOT SCALE - USE DIMENSIONS SHOWN
IT IS ASSUMED THAT ALL CONTRACT DOCUMENTS ARE IN THE POSSESSION OF THE CONTRACTOR
ALSO REFER TO GENERAL SPECIFICATION

VARIATIONS

NO	DATE	DESCRIPTION
A	19-09-2016	MINOR DUCT BRICKWORK ADJUSTMENTS
B	26-09-2016	ADDED COLUMN AT GRID 18, A-B PIPE HOSE REELS FINAL POSITION
C	29-11-2016	UNIT 1 AND 30 NORTHERN WALLS MOVE
D	01-12-2016	NEW SVH BATHROOM LAYOUT SHOWERS REPLACE BATHS IN CERTAIN UNITS ENTRANCE AND BATHROOM NEW LAYOUT UNIT 6, BLOCKS BATE SOUTH TO PLANTING NEW YARD AREA EAST OF MAIN KITCHEN

VARIATIONS

NO	DATE	DESCRIPTION
D	01-12-2016	DATA OUTS ADDED AT LIFT SHAFTS WINDOW AND DOOR NUMBERS NEW ADDED BATHROOMS AT CLUB HOUSE
E	11-01-2017	SMALL INTERNAL CHANGE ON UNITS 1 TO 30
F	03-02-2017	ADDED DIMENSIONS IN UNITS AT GRID 3, 8, 13, 28 AND 41
G	01-03-2017	STAIRCASE DETAIL AT ALL G-UNITS BRICKWORK CHANGE AT GUEST WC DOOR AREA

VARIATIONS

NO	DATE	DESCRIPTION
G	01-03-2017	PARAPLEGIC HOLD AREA BLOCK A
H	12-04-2017	COLUMNS ON GRID LINE G
I	20-04-2017	ADDED DOOR & WINDOW NUMBERS
J	08-05-2017	DUCT DOOR NUMBERS ADDED
K	17-05-2017	GUEST WC DOORS MOVED - BLOCK C ALL GUEST WC DOOR SWINGS REVERSED FIRE ESCAPE STAIRCASE DIMENSIONS CLOSED UP
L	30-06-2017	NEW ENTRANCE AREA - CLUB HOUSE

VARIATIONS

NO	DATE	DESCRIPTION
L	30-06-2017	DHET ADL4 AT CLUB HOUSE ENTRANCE
M	26-06-2017	NEW PUBLIC RESTROOM LAYOUT AT MAIN LOBBY
N	12-07-2017	NEW DOOR NUMBERS & ACCESS CONTROL ADDED NEW BRICKWORK COLUMNS AT MAIN LOBBY FIRE MOVE TO NORTHERN SIDE OF LOBBY SEE BRICK WORK DIMENSIONS FOR SOME DOORS WINDOWS TO CLUB HOUSE NEXT TO MAIN LIFT NOTE 1 FIRE IN CEILING WALLS MC 1

VARIATIONS

NO	DATE	DESCRIPTION

VARIATIONS

NO	DATE	DESCRIPTION

REGENCY
executive apartments

DATE ISSUED
12-07-2017

ARCHACTIVE ARCHITECTS
341 CHAMPIONS HILL EXTENSION, PRETORIA, 0081
P.O. BOX 13984 HATFIELD 0028
TEL:+27(12) 349 5882 FAX:+27(86) 684 4318
E-MAIL : eugene@archactive.co.za

PROJECT TITLE
NEW DEVELOPMENT ON STAND 206 ASHLEA GARDENS PRETORIA

DESCRIPTION
GROUND FLOOR PLAN

DOCUMENTATION LVG
SCALE 1:100
DRAWING No. REG-100
REVISION No. REV-N